LANDGATE COPY OF ORIGINAL NOT TO SCALE Fri Nov 16 09:24:06 2012 JOB 40500328

FOR INTERESTS AND NOTIFICATIONS SEE SHEET 1

FOR HEADING SEE SHEET 1

HELD BY LANDGATE
IN DIGITAL FORM ONLY.

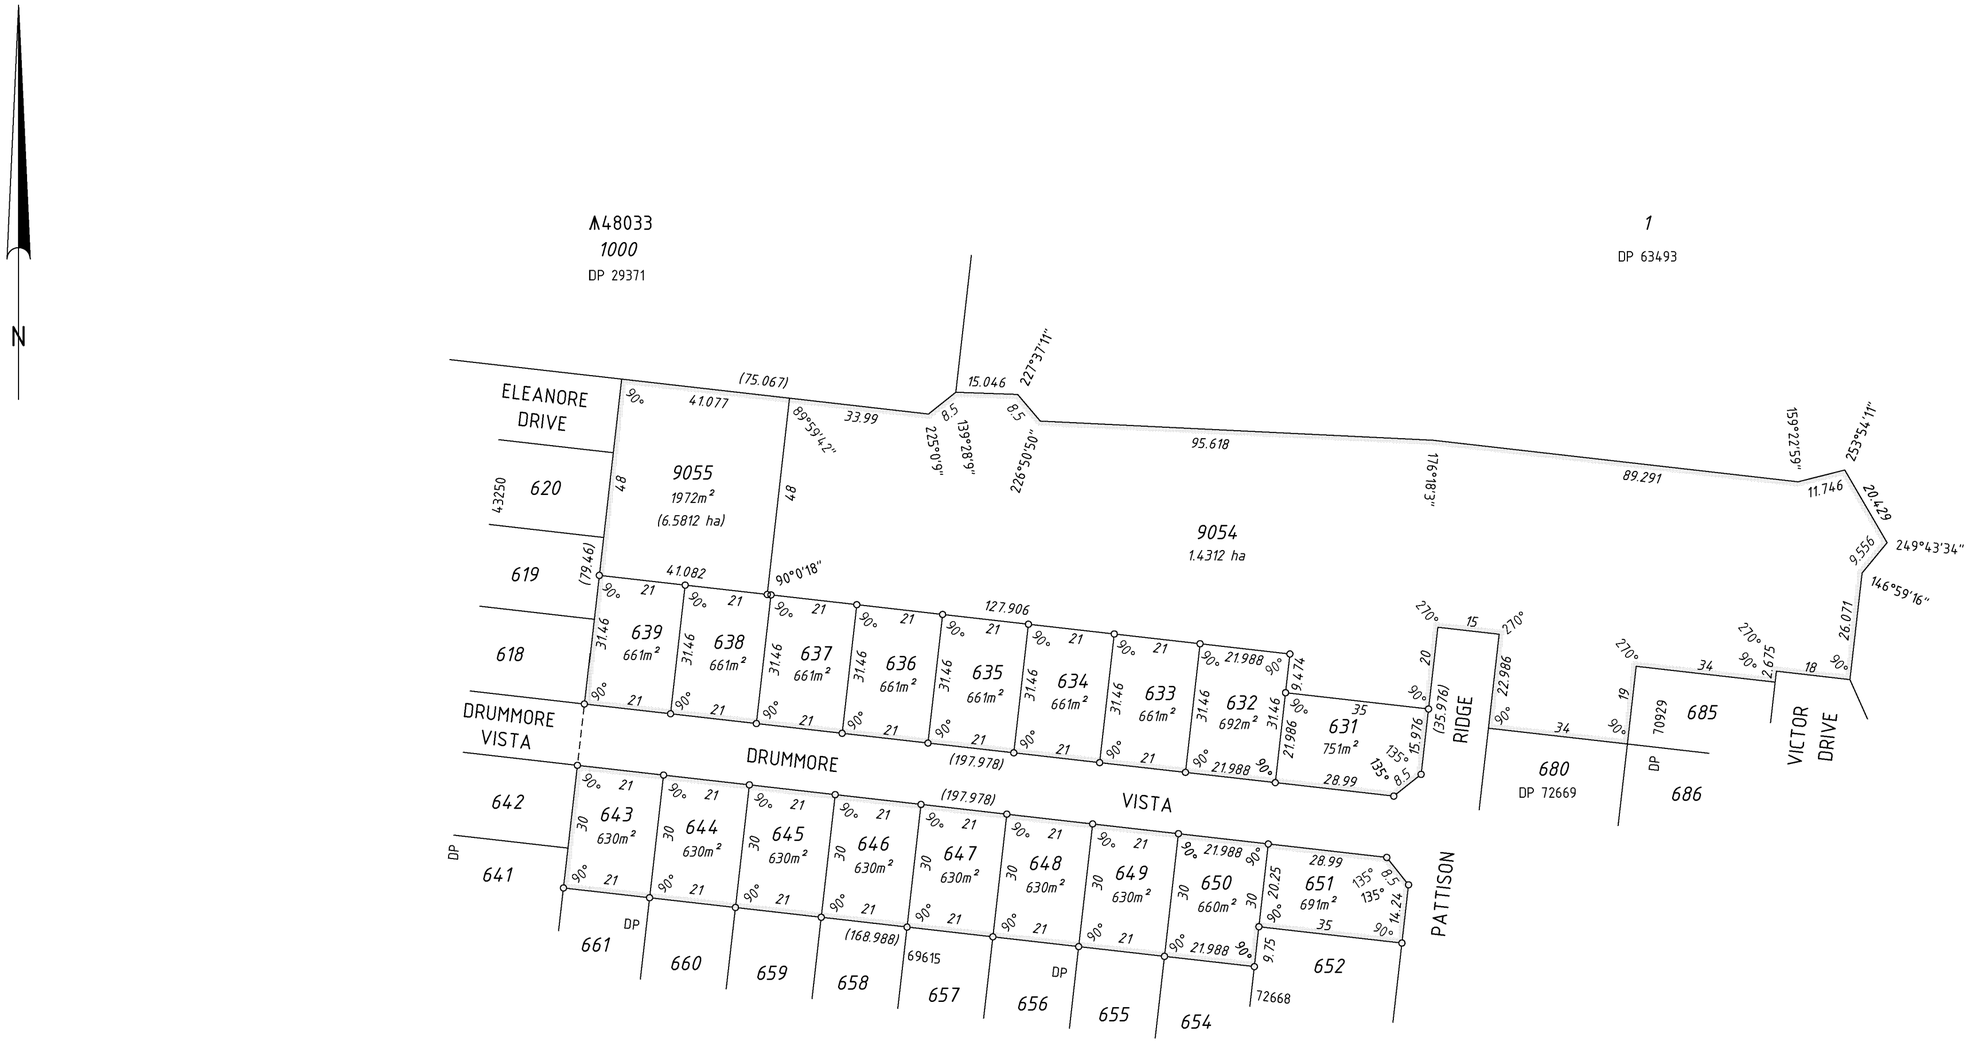

SCALE: 1:1000
AT A2 SIZE
ALL DISTANCES ARE IN METRES

0 10 20 30 40 50m

M Bartlett 10/10/2012
Licensed Surveyor Date

FUGRO SPATIAL SOLUTIONS Pty. Ltd.

67/140507-13 (Rev.0)

SHEET 2 OF 3

VERSION 1

Landgate
Western Australian Land Information Authority

DEPOSITED PLAN

75362