| VER. | AMENDMENT | AUTHORISED BY | DATE |
|---|---|---|---|
| | | | |

INTERESTS AND NOTIFICATIONS

| SUBJECT | PURPOSE | STATUTORY REFERENCE | ORIGIN | LAND BURDENED | BENEFIT TO | COMMENTS |
|---|---|---|---|---|---|---|
| | | | | | | |
| | RESTRICTIVE COVENANT | SECTION 136D OF THE T.L.A. | THIS PLAN & DOC | LOT 627-630 & 681-684 | LOT 627-630 & 681-684 | |

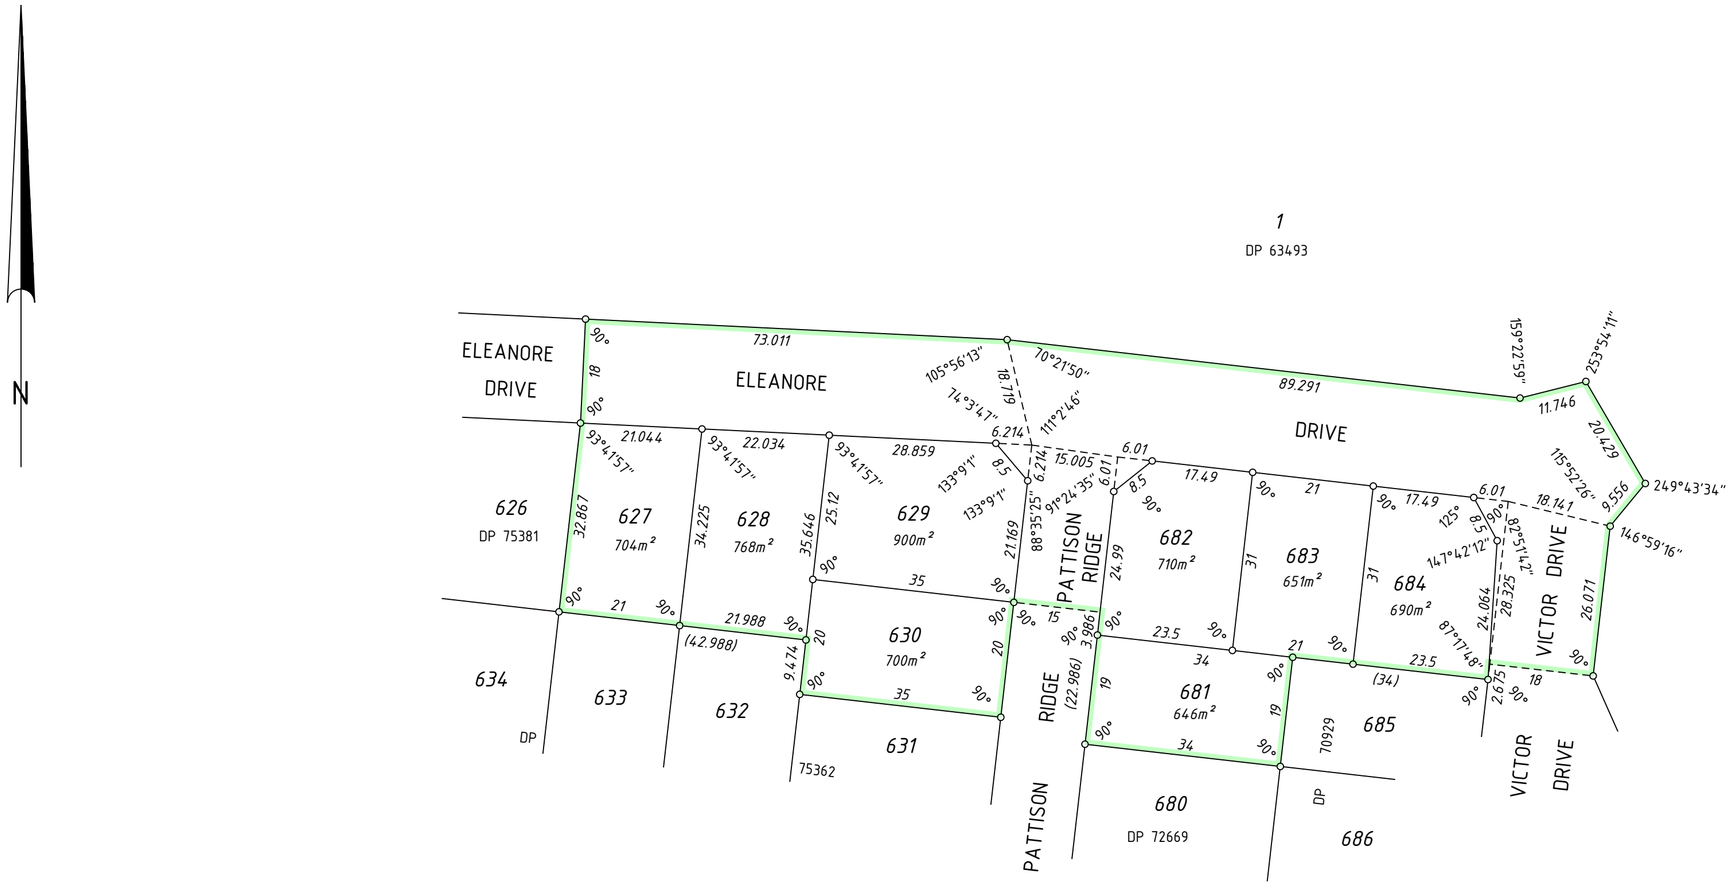


NOTE:
ALL BOUNDARY / CORNER SURVEY MARKS SHOWN ON THIS SHEET ARE INDICATIVE ONLY. USE ONLY THE SURVEY SHEET WHEN DETERMINING THE TRUE FINAL POSITION AND TYPE OF ALL SURVEY MARKS PERTAINING TO THIS PLAN.

SURVEY CARRIED OUT UNDER REGULATION 26A SPECIAL SURVEY AREA GUIDELINES
SEE SHEETS FOR SURVEY INFORMATION.

TYPE FREEHOLD

PURPOSE SUBDIVISION

PLAN OF

LOTS 627-630(inc.), 681-684(inc), ROADS & RESTRICTIVE COVENANT

DISTRICT COCKBURN SOUND
TOWNSITE
FILE
LOCAL AUTHORITY CITY OF MANDURAH
LOCALITY MADORA BAY

SSA YES

FORMER TENURE
LOT 9057 on DP75381 C/T

ON
INDEX BG33(2) 07.06

FIELD BOOK

| | |
|---|---|
| 85250 | 86589 |
| 85251 | 88595 |
| 85252 | 110090 |

SCALE: 1:750 AT A2 SIZE
0 10 20 30 40 50
ALL DISTANCES ARE IN METRES

SURVEYOR'S CERTIFICATE - Reg 54
I NEIL A. BARTLETT
hereby certify that this plan is accurate and is a correct representation of the -
(a) * survey; and/or
(b) * calculations from measurements, undertaken for the purposes of this plan and that it complies with the relevant written law(s) in relation to which it is lodged. (* delete if applicable)

Licensed Surveyor Date

SURVEYOR'S CERTIFICATE - Compiled
I
hereby certify that this compiled plan
(a) is a correct and accurate representation of the survey(s) of the subject land; and
(b) is in accordance with the relevant law in relation to which it is lodged.

Licensed Surveyor Date

SURVEY FIRM
FUGRO SPATIAL SOLUTIONS Pty. Ltd.
18 PROWSE STREET
WEST PERTH, W.A., 6005
TEL. (08) 9282 4100
FAX. (08) 9322 1775
MADORA BAY STAGE 15B
PLAN No. 67/140511-2 Rev.0

| LODGED | TYPE OF VALIDATION | APPROVED BY WESTERN AUSTRALIAN PLANNING COMMISSION |
|---|---|---|
| DATE | FULL AUDIT | FILE 142953 |
| FEE PAID | LEGAL COMPONENT | DELEGATED UNDER S16 P & D ACT 2005 |
| ASSESS No. | DOCKET | DATE |
| | CERTIFIED CORRECT | |
| | I.S.C. | |
| | F.S.C. | |

IN ORDER FOR DEALINGS

SUBJECT TO

FOR INSPECTOR OF PLANS & SURVEYS / AUTHORISED LAND OFFICER DATE

APPROVED REG. 26A(4)

INSPECTOR OF PLANS & SURVEYS / AUTHORISED LAND OFFICER DATE

Landgate
Western Australian Land Information Authority

DEPOSITED PLAN

# 75383

SHEET 1 OF 1
VERSION 1