Impressions
The Home Builder

Reg. Builder N°: 6415. A Division of J. Corp Pty. Ltd.
Ground Floor, 8 Bennett St. East Perth W.A. 6004.
Telephone: (08) 6461 5200. Facsimile (08) 6461 5201.
PO Box 115 Mt Hawthorn W.A. 6016.
A.C.N. 009 063 076.

ONE OFF

DREAM LIVING SERIES SPECIFICATION — 2c BLOCK

LEAD N°	MODEL N°
1560	-

CLIENT:

10m DESIGN
OPTION 5

ADDRESS:

AUBIN RISE ESTATE
AUBIN GROVE

SALES CONSULTANT	FRANK F.
CONTACT NUMBER	0411 831 183
SURVEY AVAILABLE	NO
DENSITY CODE	R30
COASTAL CONDITION	R3

REVISION	VO #	DRN	DATE	CHK
		MC	30.06.15	

300 m²

SITE COVERAGE (55% MAX)
163.35 / 300 = 54.45%

OPEN SPACE = 45.55%

AREAS

	PERIM. (m)	AREA (m2)
HOUSE AREA	60.68	128.87
GARAGE	23.62	33.95
ALFRESCO	11.92	8.83
PORCH	6.14	2.04
		173.69 m2

ROOF AREAS

AREA [m2 ON THE FLAT]	186.67

RCODE REQUIREMENTS	REQUIRED	COMPLIES
FRONT SETBACK	2m (MIN) 4m(AVE)	YES
OPEN SPACE	45%	YES
BOUNDARY WALL BEHIND SETBACK LINE		YES
OVERLOOKING CONES OF VISION SHOWN		N/A

© COPYRIGHT

THIS HOUSE DESIGN IS THE SOLE PROPERTY OF J-CORP AND SHOULD NOT BE USED OR ALTERED WITHOUT THE EXPRESS WRITTEN ASSIGNMENT OR LICENCE BY THE BUILDER TO NOMINATED PARTIES

PRELIMINARY DESIGN ONLY

DUE TO THE IMPLEMENTATION OF THE AMMENDED RESIDENTIAL DESIGN CODES AND THE BUILDING CODES OF AUSTRALIA ENERGY EFFICIENCY PROVISIONS, THIS DESIGN MAY BE SUBJECT TO CHANGE UPON RECIEPT OF DETAILED SURVEY INFORMATION.

DESIGN NOTE

SOME ASPECTS OF THE SKETCH DESIGN MAY HAVE TO BE ALTERED TO COMPLY WITH THE 6 STAR ENERGY EFFICIENCY RATINGS IN ACCORDANCE WITH THE BUILDING CODES OF AUSTRALIA (BCA). ONCE FINALISED, ADDITIONAL DESIGN COMPLIANCE ITEM/S WILL BE AT EXTRA OVER COST/S TO SATISFY THE CODES.

PATH: stg04.realcognita.com/imp-design/Design/sales-sketches/reps-names/FRANK FERRALORO/2015/SURELAND 1555/10m/LOT 771.pln

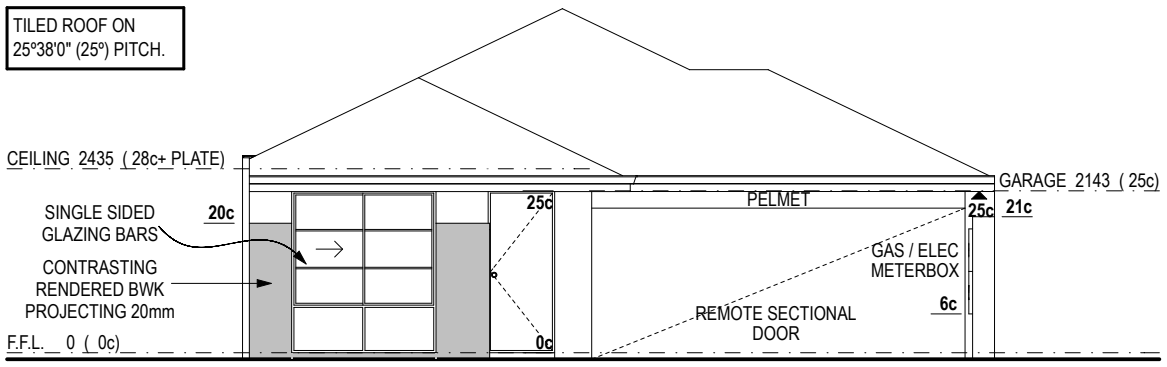

FRONT ELEVATION

SCALE 1:100

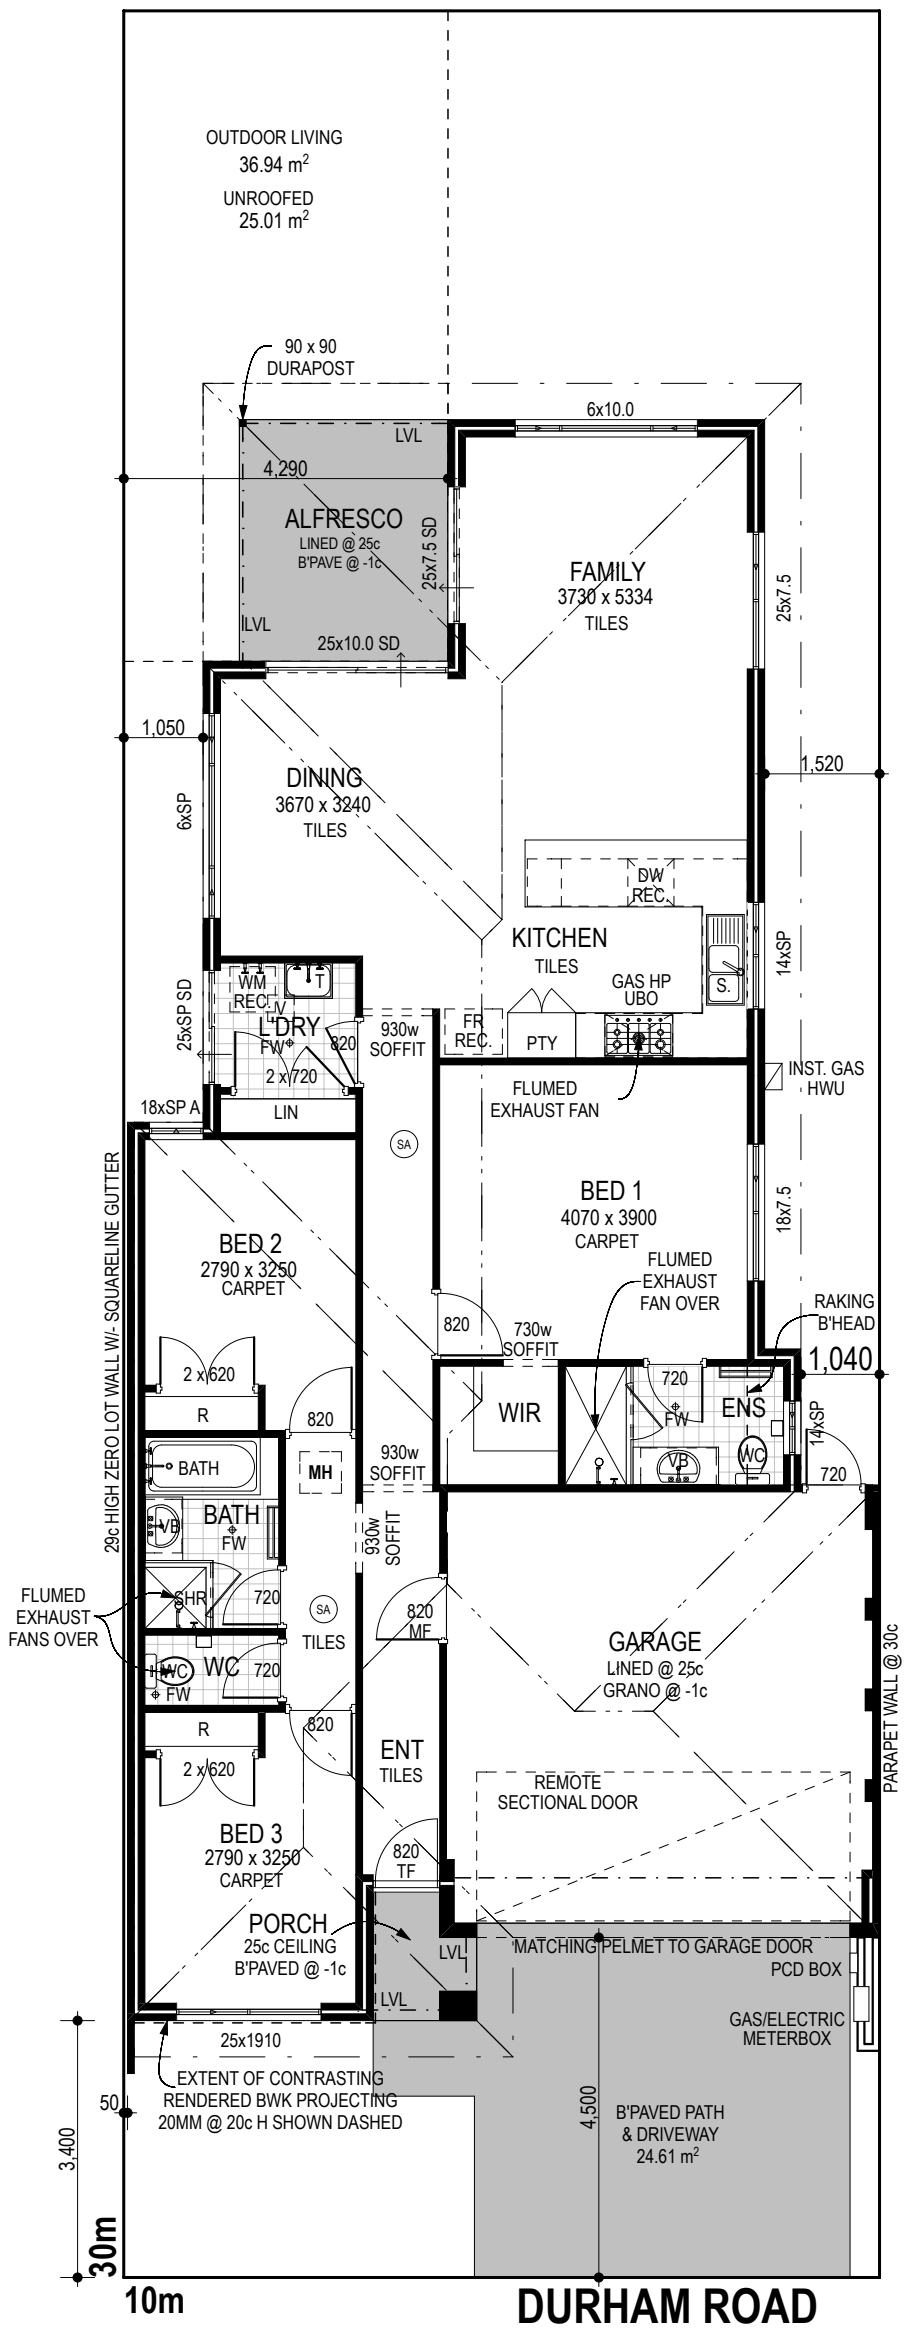

FLOOR PLAN

SCALE 1:100

CLIENT:	CLIENT:	BUILDER:
DATE:	DATE:	DATE: